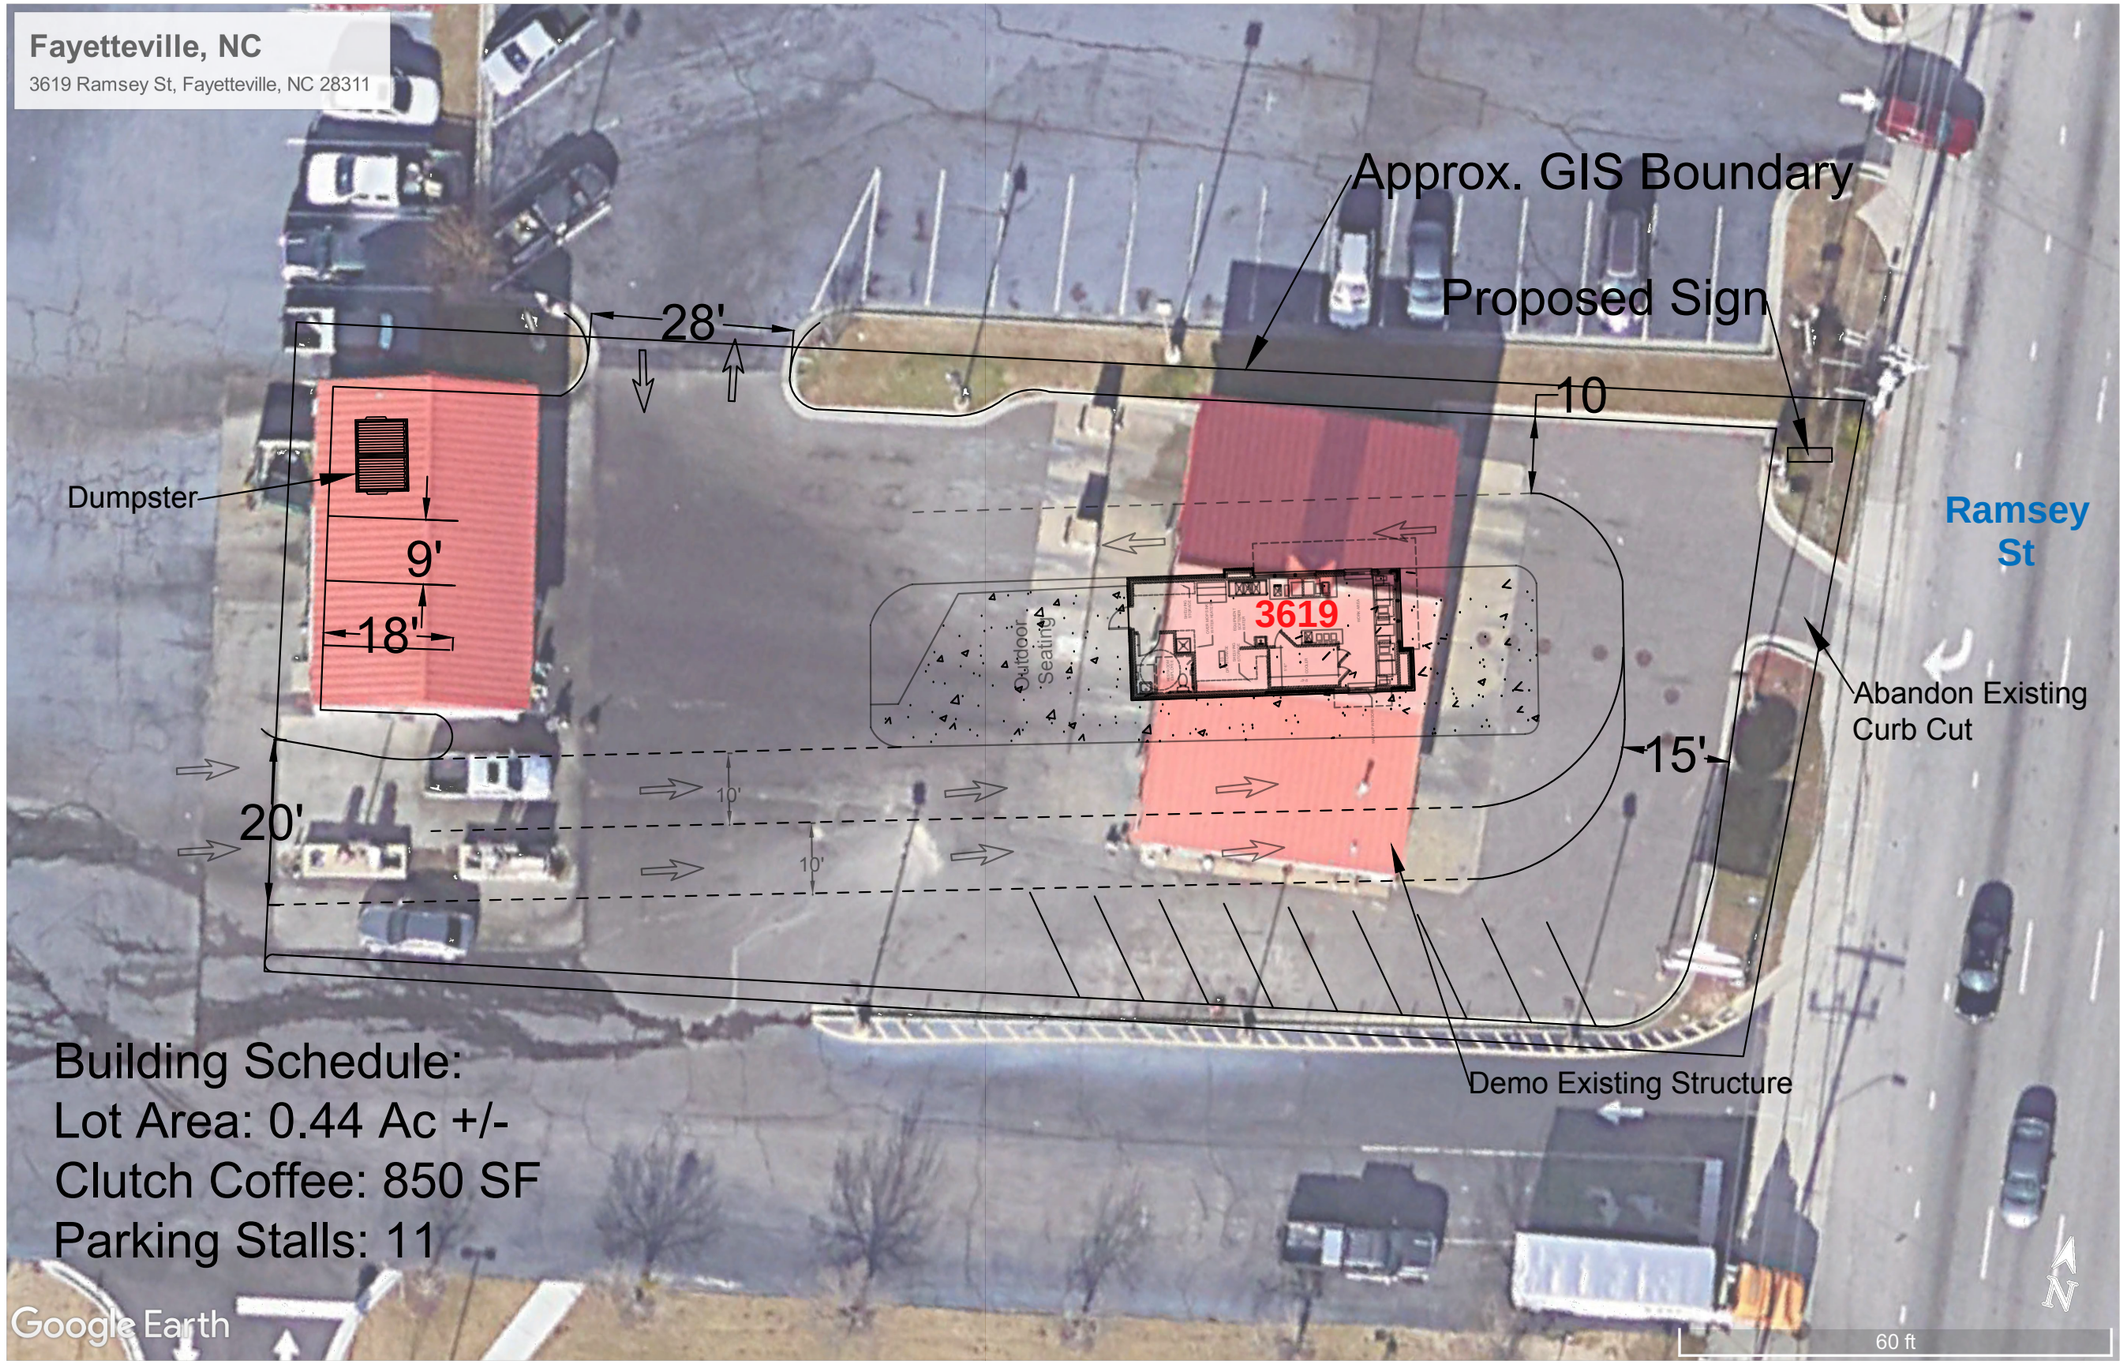

3619 Ramsey St

Project: Clutch Coffee
Project City: Fayetteville, NC
Project Address: 3619 Ramsey St.
Client: 814 Development

IMPERIAL ATLANTIC L.L.C.

Revision & Date:

Draft Rev. 0	N. Grove	12.22.22
Draft Rev. 1	N. Grove	01.03.23
Draft Rev. 2	N. Grove	01.17.23

AP20398